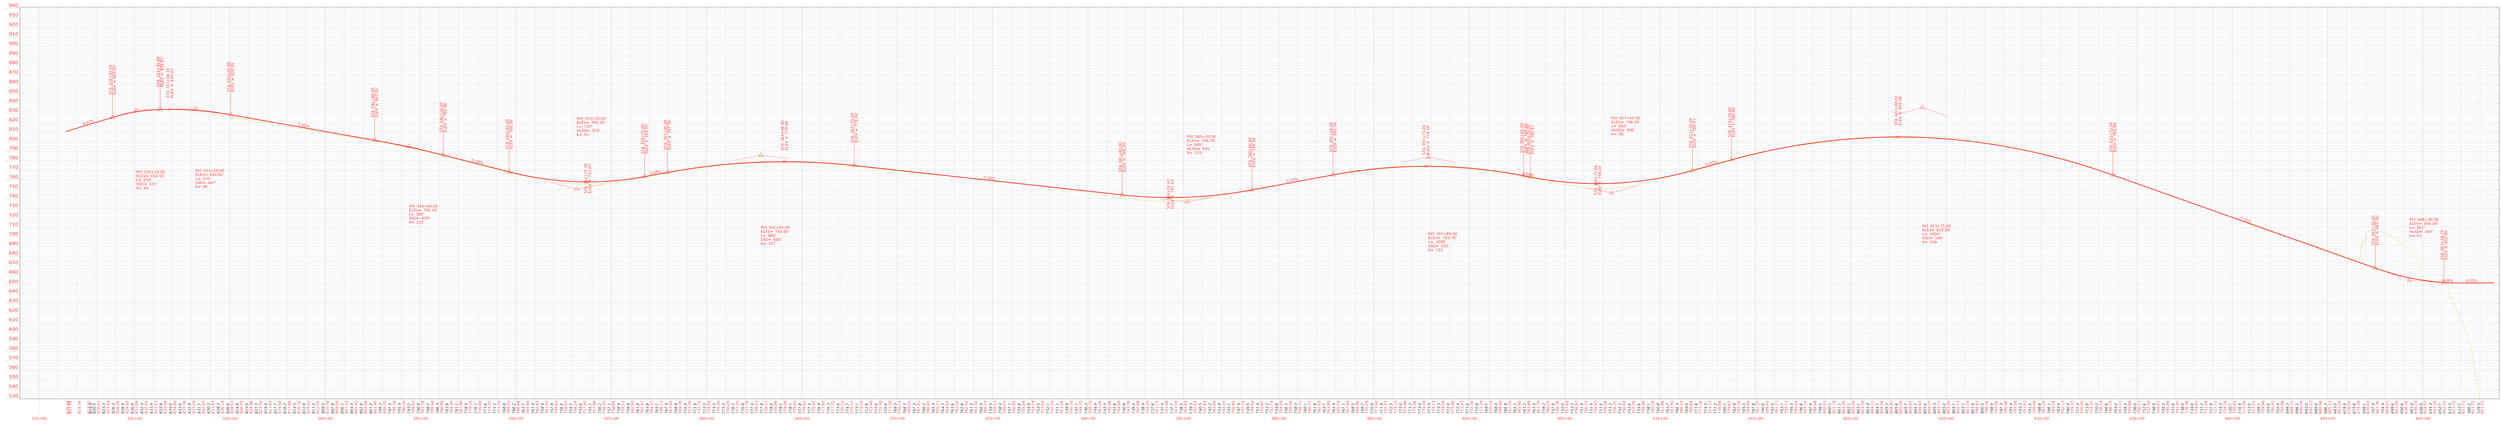

COMMONWEALTH OF KENTUCKY
DEPARTMENT OF HIGHWAYS

DRAWING TITLE: US 62 PREFERRED ANTERNATIVE

HORIZONTAL SCALE
SCALE: 1" = 100'

TITLE

CITY NO. COUNTY OF
ALL COUNTIES ALL CITIES

SHEET NO. TOTAL SHEETS
Roll Plot

PLOT SCALE: 1:100 / 1" = 8.333' ft
PLOT DATE: Wednesday, July 14, 2021
DGN FILE: C:\dgn_server\projects\38-0000750\07_2020_US_Preferred\Roll-plot.dgn